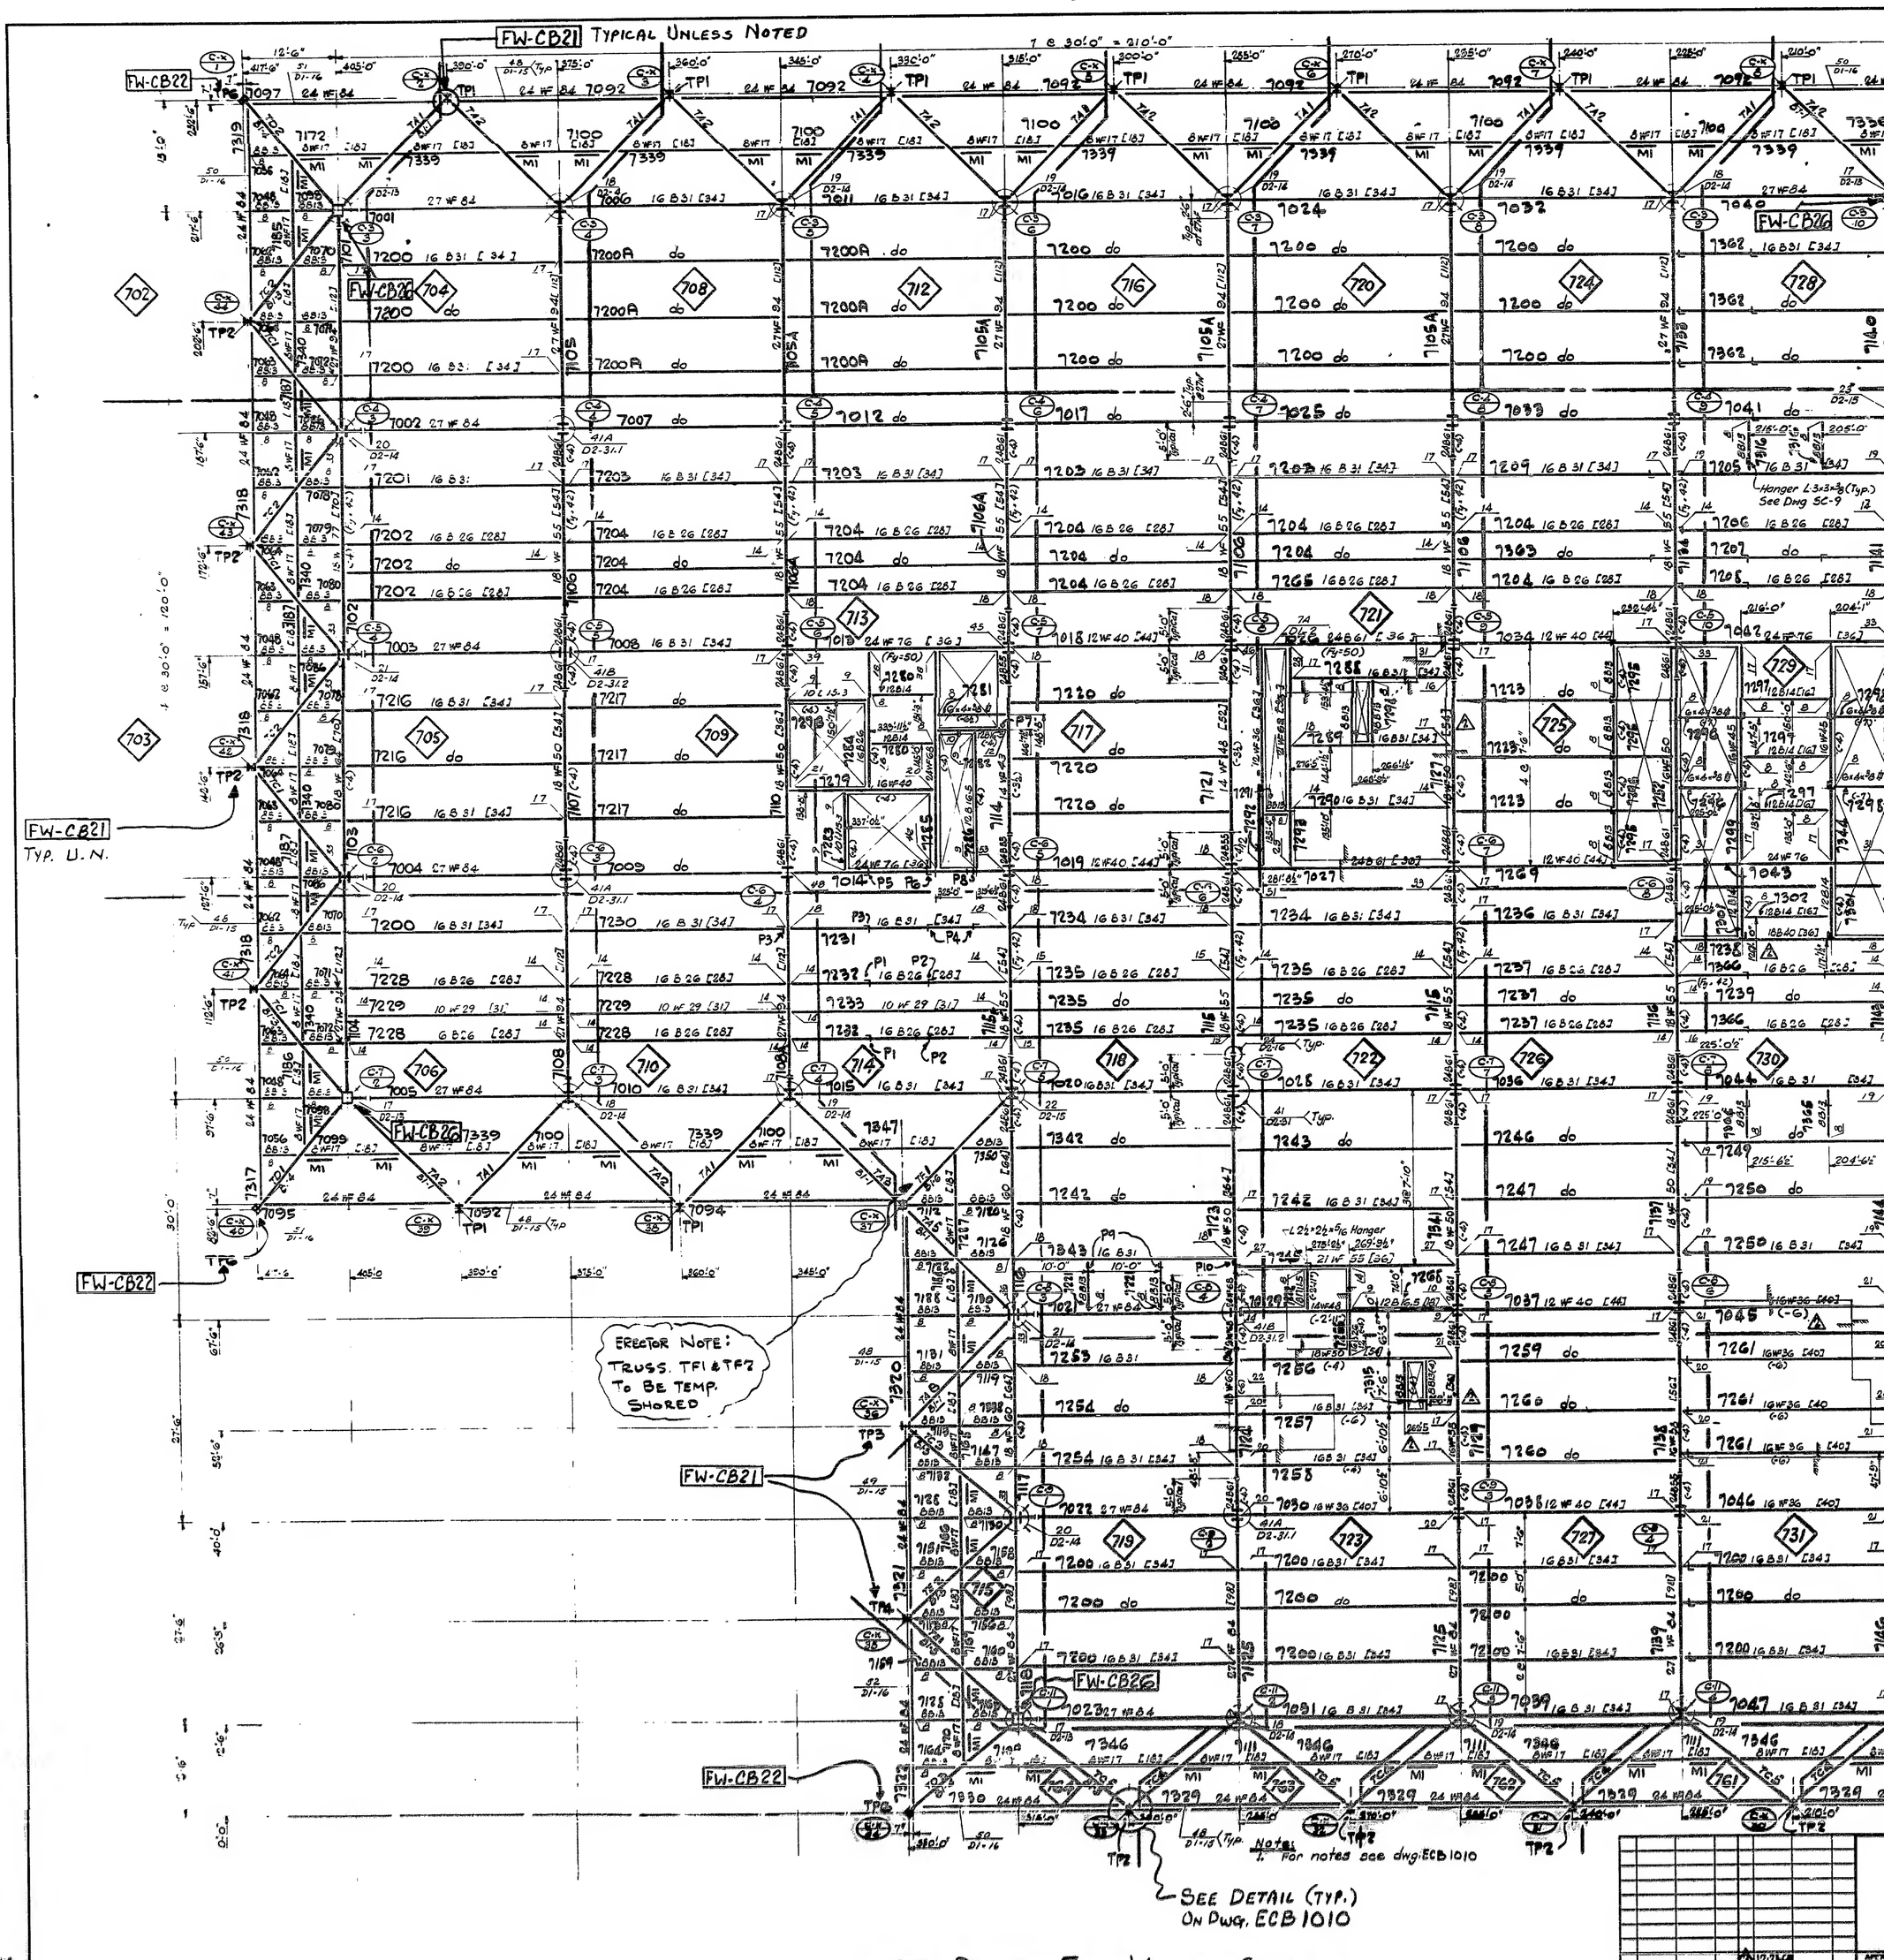
FW-CB21 TYPICAL UNLESS NOTED
FW-CB22
FW-CB26
FW-CB21
Typ. U.N.
ERECTOR NOTE:
TRUSS. TF1 & TF7
TO BE TEMP.
SHORED
Hanger L3x3x3/8 (Typ.)
See Dwg SC-9
Note:
1. For notes see dwg. ECB 1010
SEE DETAIL (TYP.)
ON DWG. ECB 1010
FW: DENOTES FIELD WELDING SKETCH.
REVISIONS
REVISIONS

ECB-1009